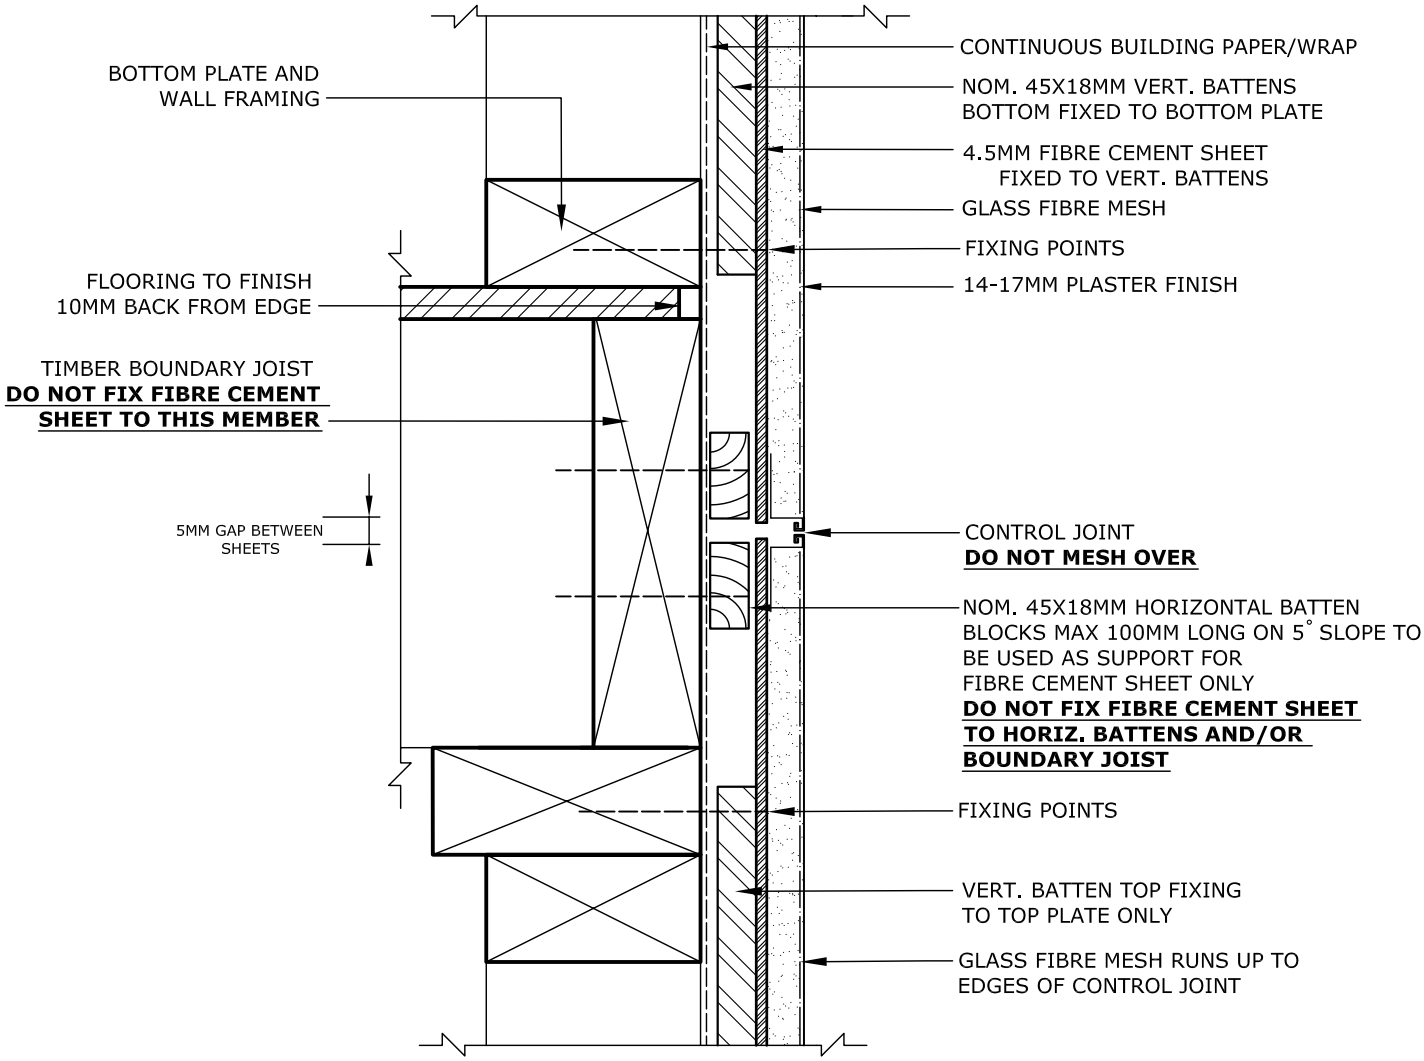
CONTINUOUS BUILDING PAPER/WRAP
BOTTOM PLATE AND WALL FRAMING
NOM. 45X18MM VERT. BATTENS BOTTOM FIXED TO BOTTOM PLATE
4.5MM FIBRE CEMENT SHEET FIXED TO VERT. BATTENS
GLASS FIBRE MESH
FIXING POINTS
FLOORING TO FINISH 10MM BACK FROM EDGE
14-17MM PLASTER FINISH
TIMBER BOUNDARY JOIST
DO NOT FIX FIBRE CEMENT SHEET TO THIS MEMBER
5MM GAP BETWEEN SHEETS
CONTROL JOINT
DO NOT MESH OVER
NOM. 45X18MM HORIZONTAL BATTEN BLOCKS MAX 100MM LONG ON 5° SLOPE TO BE USED AS SUPPORT FOR FIBRE CEMENT SHEET ONLY
DO NOT FIX FIBRE CEMENT SHEET TO HORIZ. BATTENS AND/OR BOUNDARY JOIST
FIXING POINTS
VERT. BATTEN TOP FIXING TO TOP PLATE ONLY
GLASS FIBRE MESH RUNS UP TO EDGES OF CONTROL JOINT