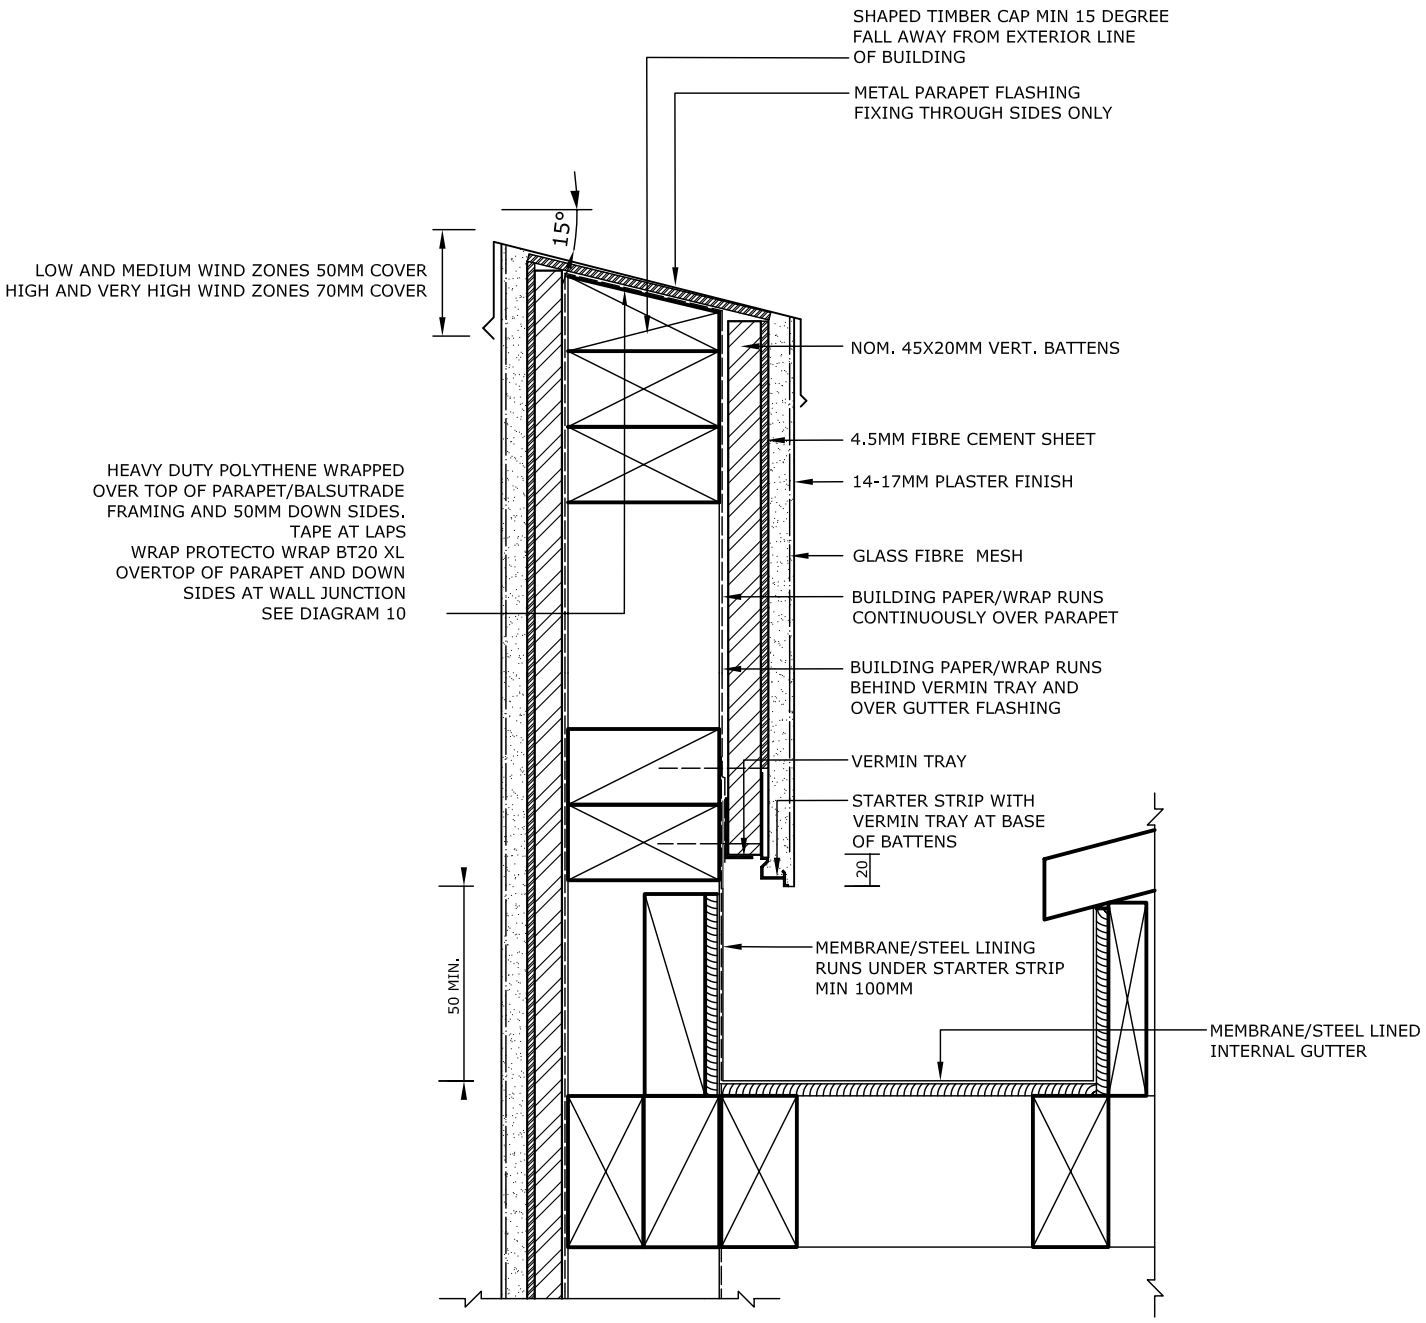
SHAPED TIMBER CAP MIN 15 DEGREE FALL AWAY FROM EXTERIOR LINE OF BUILDING
METAL PARAPET FLASHING FIXING THROUGH SIDES ONLY
15°
LOW AND MEDIUM WIND ZONES 50MM COVER
HIGH AND VERY HIGH WIND ZONES 70MM COVER
NOM. 45X20MM VERT. BATTENS
4.5MM FIBRE CEMENT SHEET
14-17MM PLASTER FINISH
HEAVY DUTY POLYTHENE WRAPPED OVER TOP OF PARAPET/BALSUTRADE FRAMING AND 50MM DOWN SIDES. TAPE AT LAPS
WRAP PROTECTO WRAP BT20 XL OVERTOP OF PARAPET AND DOWN SIDES AT WALL JUNCTION
SEE DIAGRAM 10
GLASS FIBRE MESH
BUILDING PAPER/WRAP RUNS CONTINUOUSLY OVER PARAPET
BUILDING PAPER/WRAP RUNS BEHIND VERMIN TRAY AND OVER GUTTER FLASHING
VERMIN TRAY
STARTER STRIP WITH VERMIN TRAY AT BASE OF BATTENS
20
50 MIN.
MEMBRANE/STEEL LINING RUNS UNDER STARTER STRIP MIN 100MM
MEMBRANE/STEEL LINED INTERNAL GUTTER