Nulite
Cladding Solution

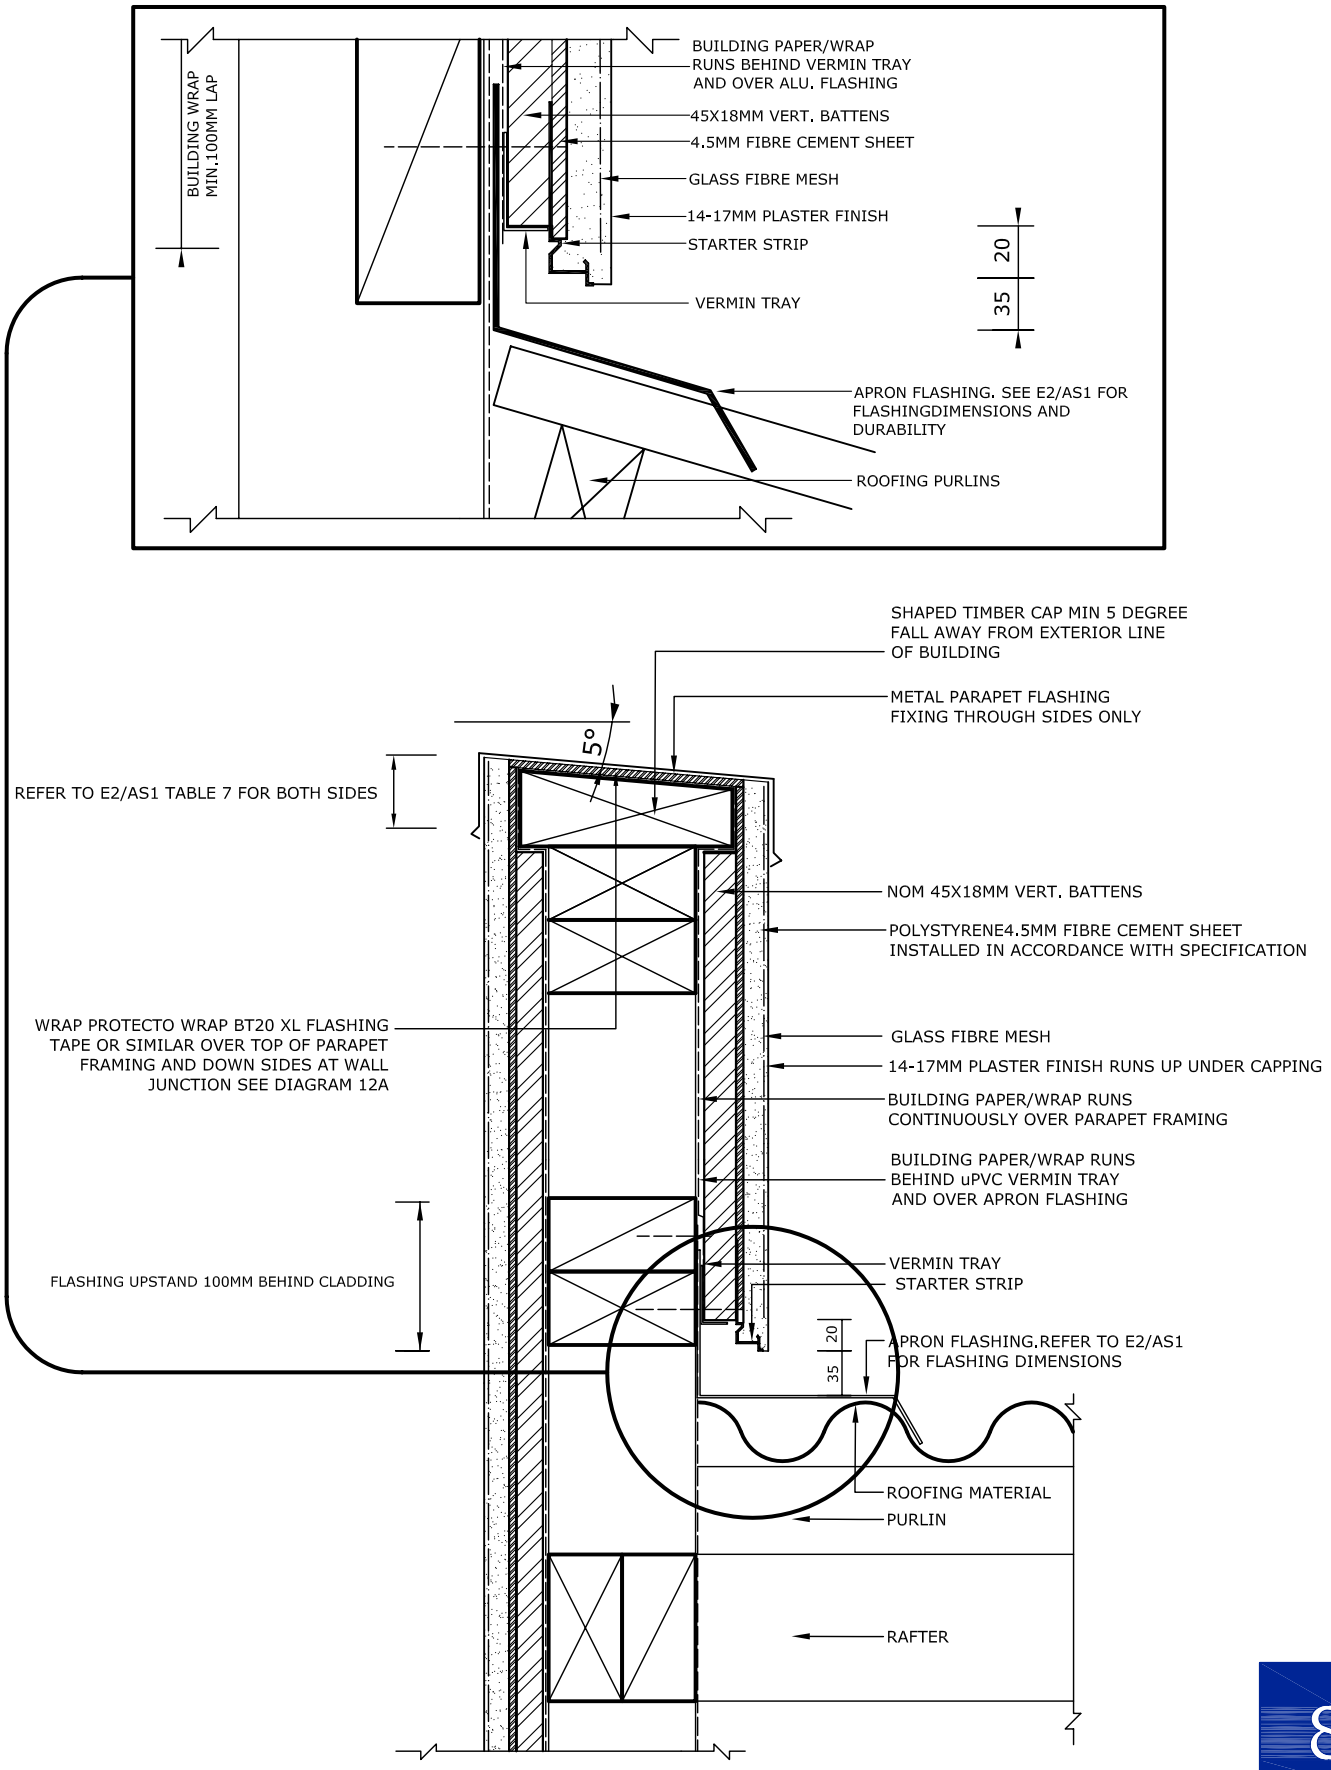

Version 5 FILE NAME: PARAPET-ROOF JUNCTION DETAIL