Nurender
Cladding Solution

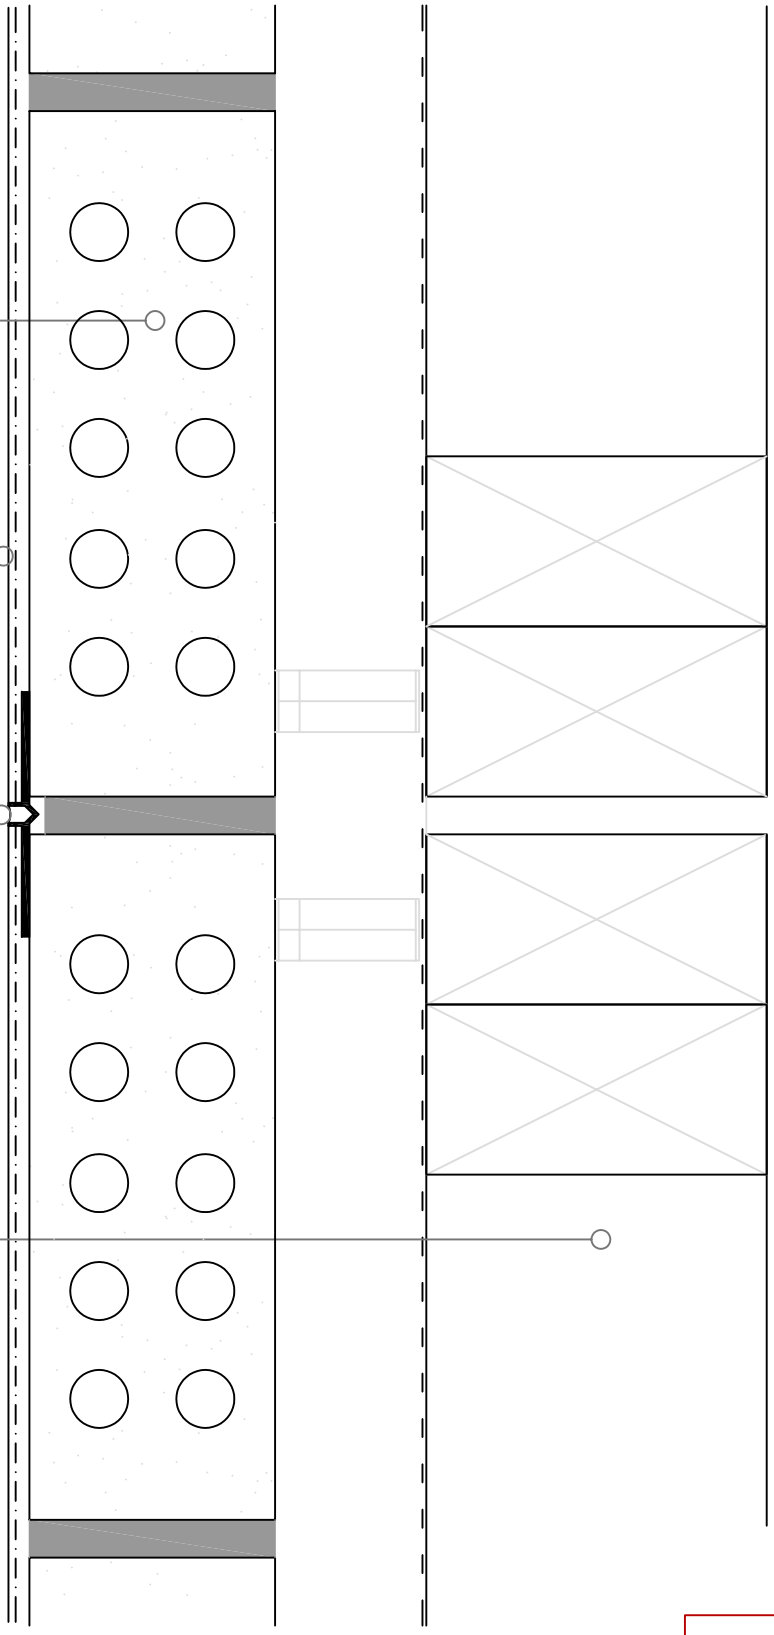

Control Joint Locations to be specified by substrate manufacturers or Designer.

Control Joint may be filled with sealant after Nu-Render application

13

Version 7
Scale 1:2

FILE NAME: NU-RENDER CONTROL JOINT - BRICK VENEER - VERT.