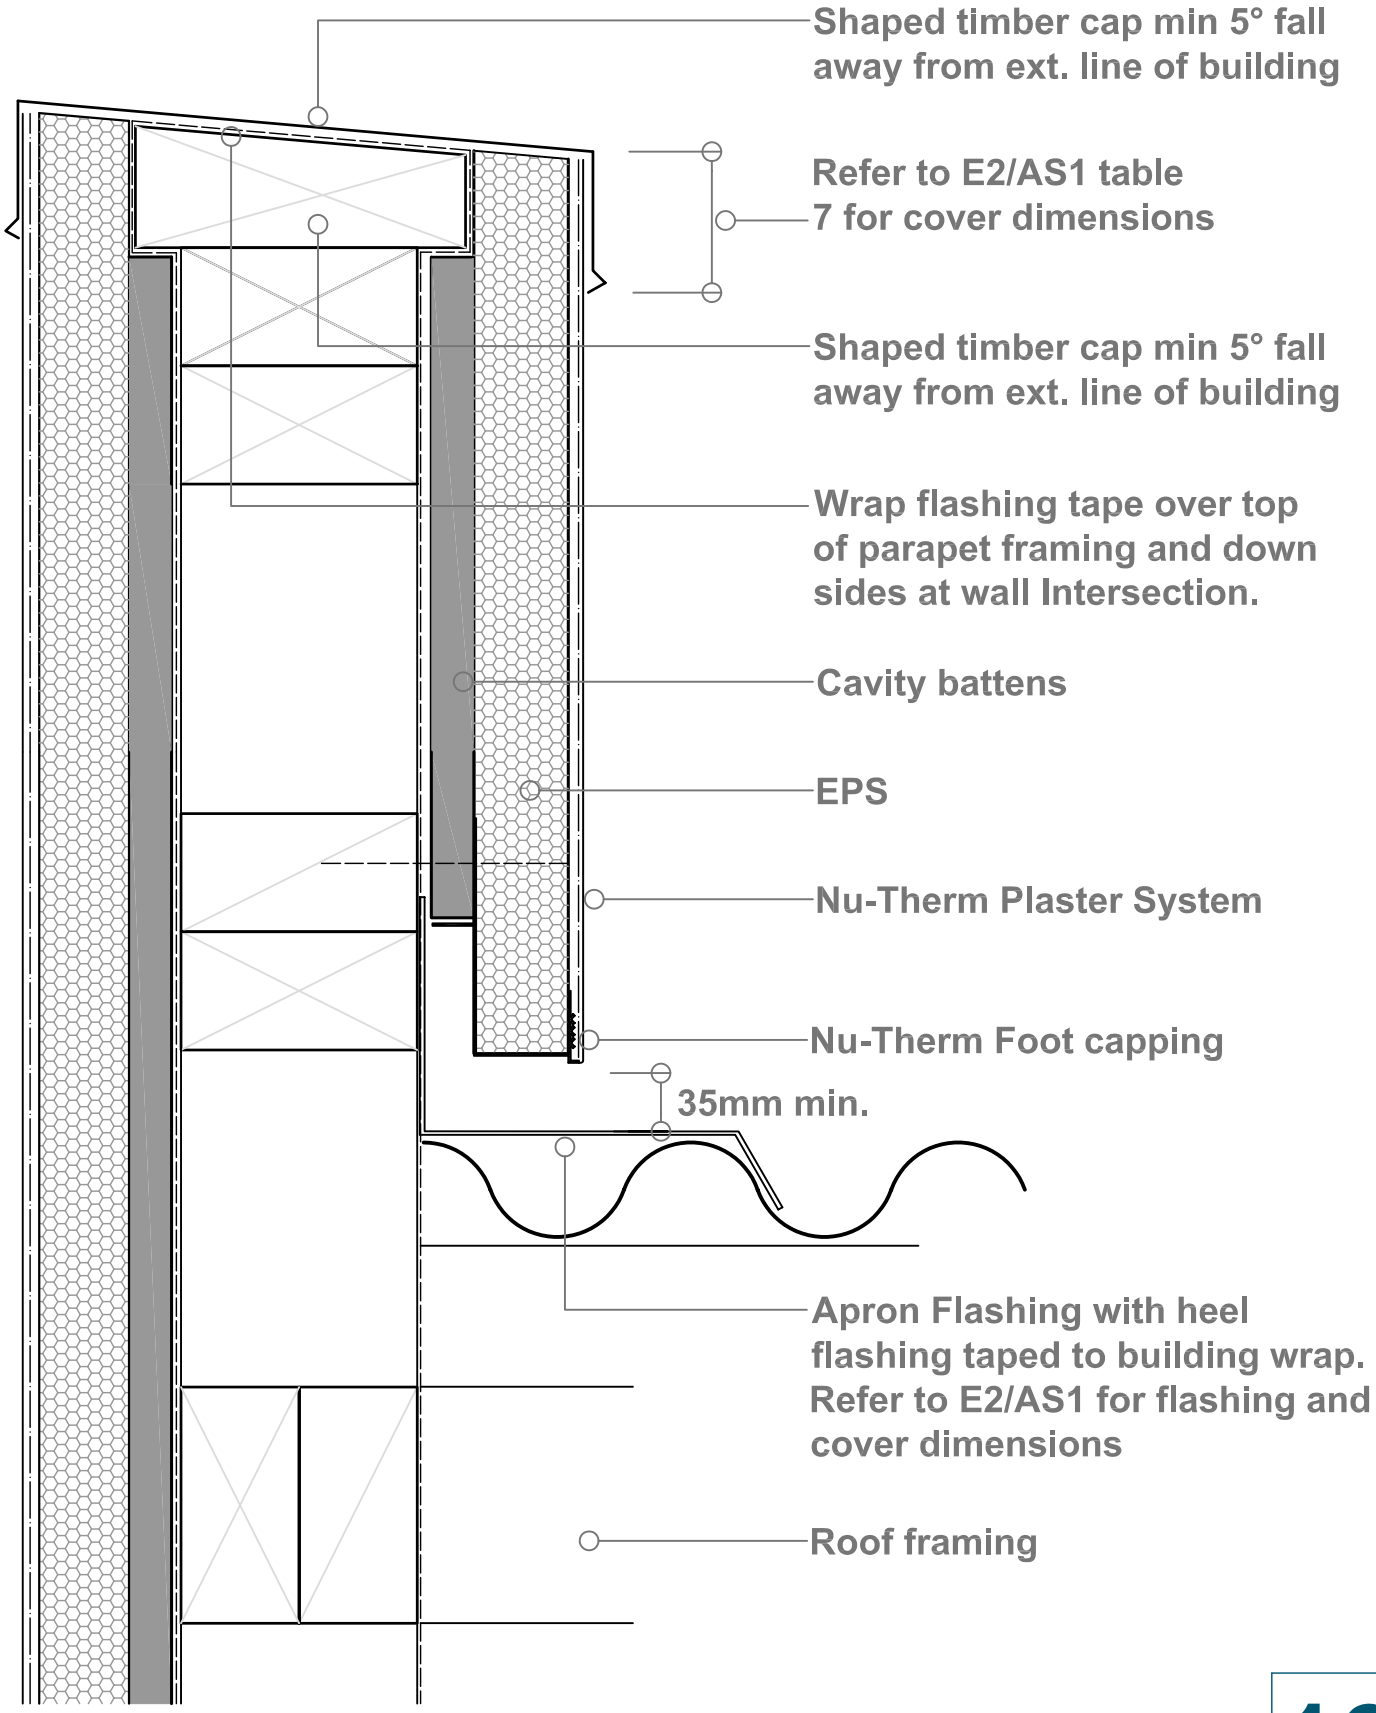
Shaped timber cap min 5° fall away from ext. line of building
Refer to E2/AS1 table 7 for cover dimensions
Shaped timber cap min 5° fall away from ext. line of building
Wrap flashing tape over top of parapet framing and down sides at wall Intersection.
Cavity battens
EPS
Nu-Therm Plaster System
Nu-Therm Foot capping
35mm min.
Apron Flashing with heel flashing taped to building wrap. Refer to E2/AS1 for flashing and cover dimensions
Roof framing